


D S5.0 **PLAN DETAIL**
SCALE 1:10

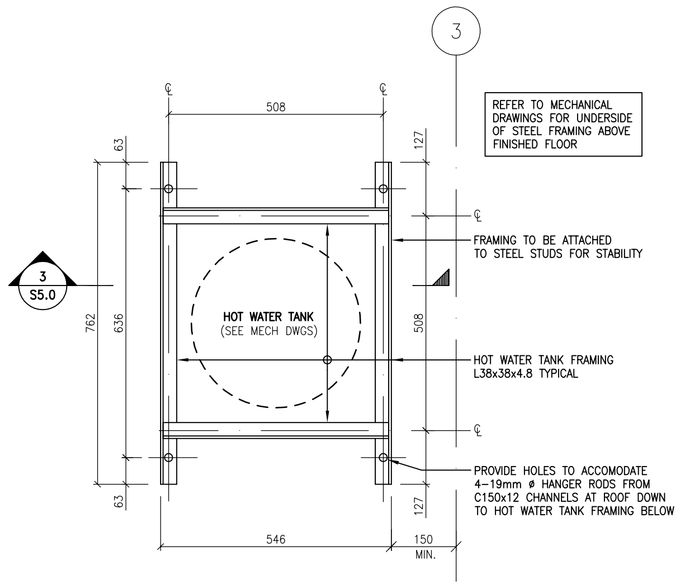


**DETAIL AT 1.33kN (300lb) CAPACITY CHANGE TABLE SUPPORT**

E S5.0 **ELEVATION DETAIL**
SCALE NTS




3 S5.0 **SECTION**
SCALE 1:25

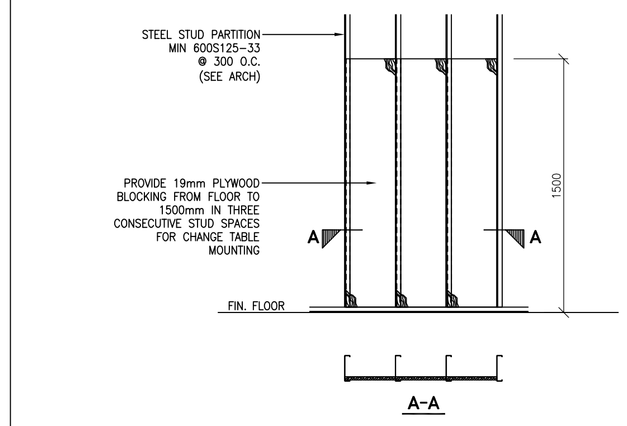


C S5.0 **SECTION DETAIL**
SCALE 1:10

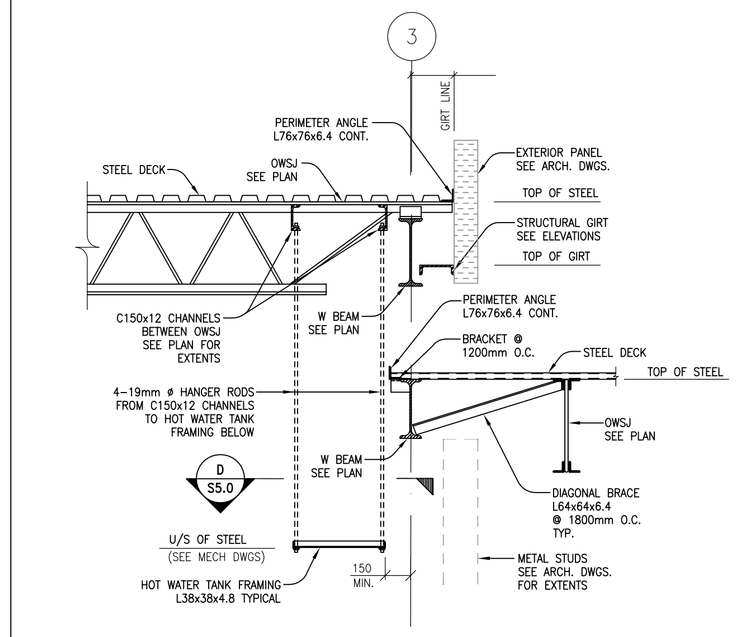


B S5.0 **PLAN DETAIL**
SCALE 1:10

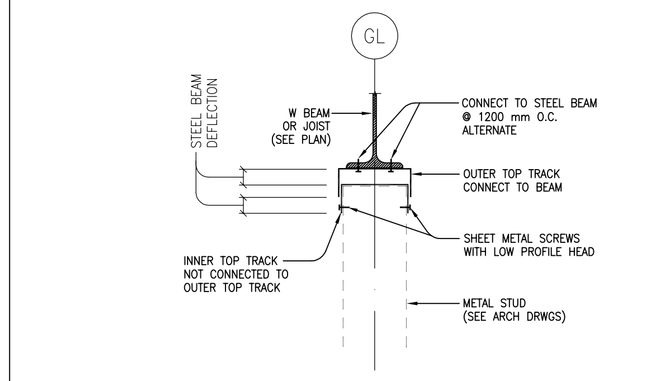


A S5.0 **ELEVATION DETAIL**
SCALE 1:10

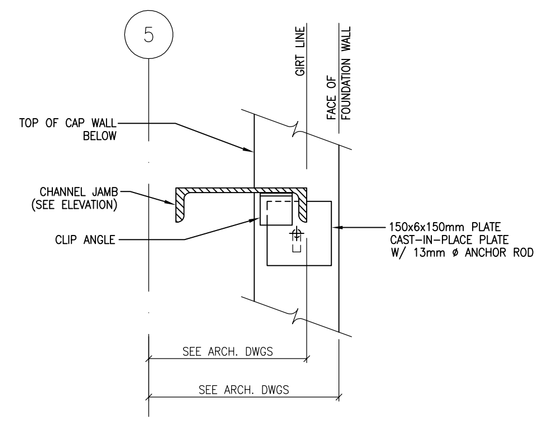


6 S5.0 **SECTION**
SCALE 1:25

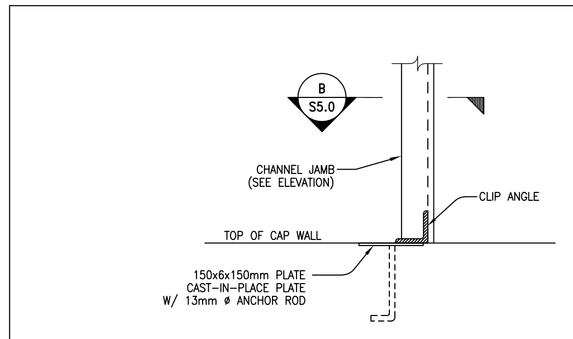


2 S5.0 **SECTION**
SCALE 1:25

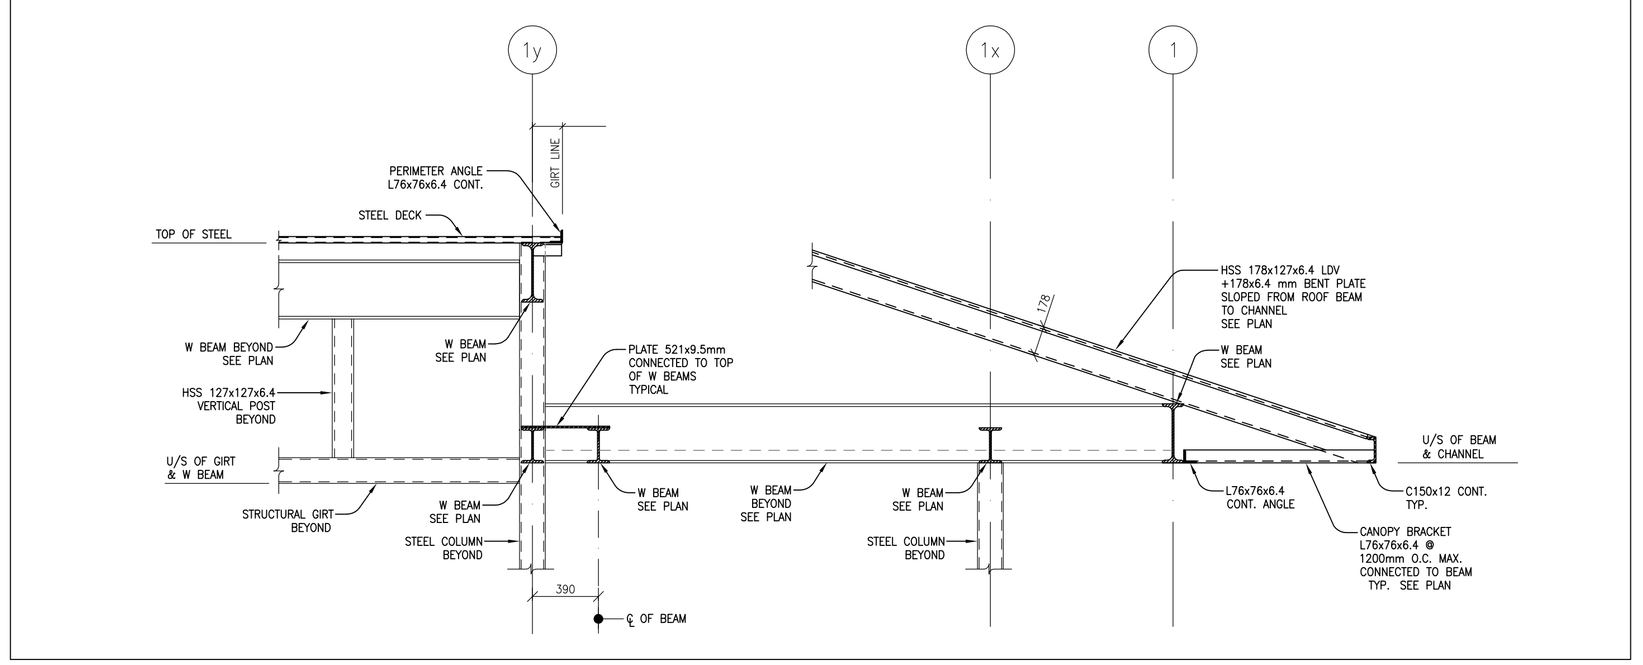


5 S5.0 **SECTION**
SCALE 1:25

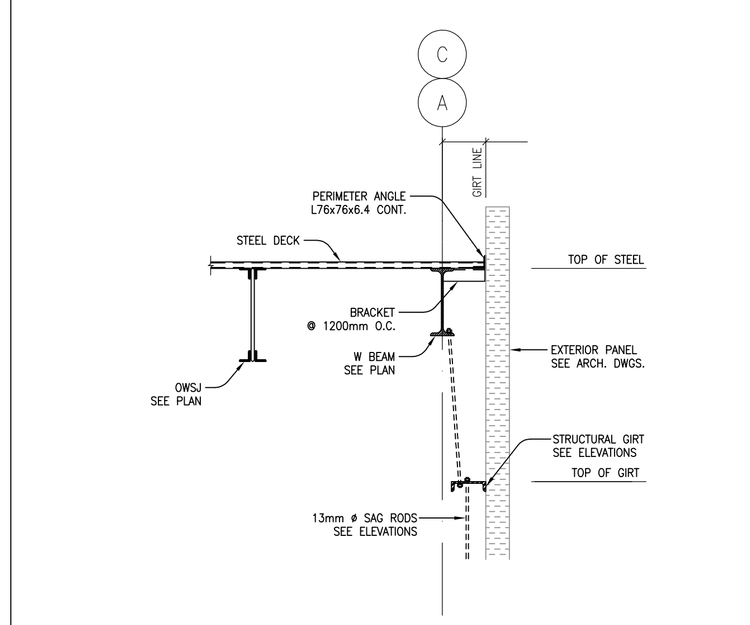


4 S5.0 **SECTION**
SCALE 1:25

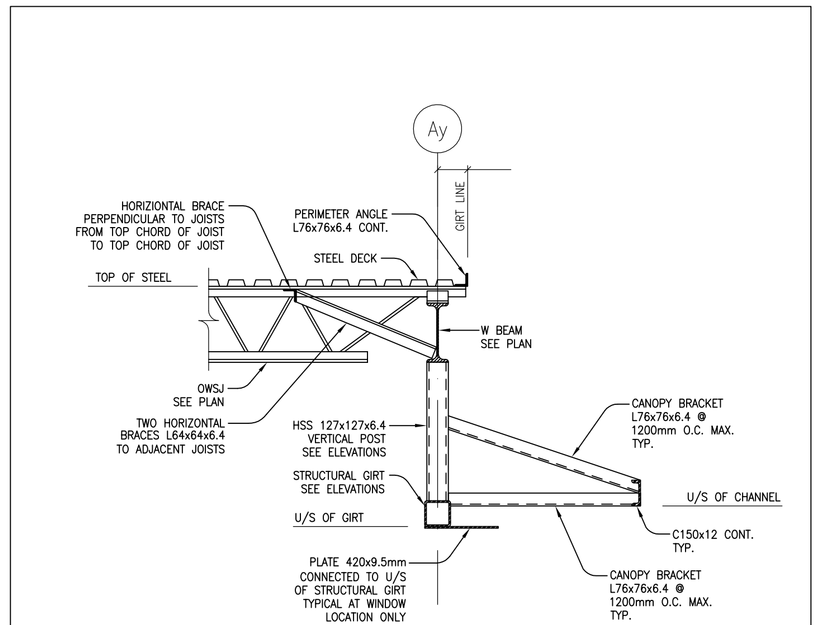


1 S5.0 **SECTION**
SCALE 1:25

| REV | DESCRIPTION | DATE | BY |
|---|---|---|---|
| | ISSUED FOR TENDER | 05.05.16 | KR |
| | ISSUED FOR BUILDING PERMIT | 03.03.16 | KR |
| | ISSUED FOR COORDINATION | 02.10.16 | KR |
| | ISSUED FOR COORDINATION | 12.24.15 | KR |

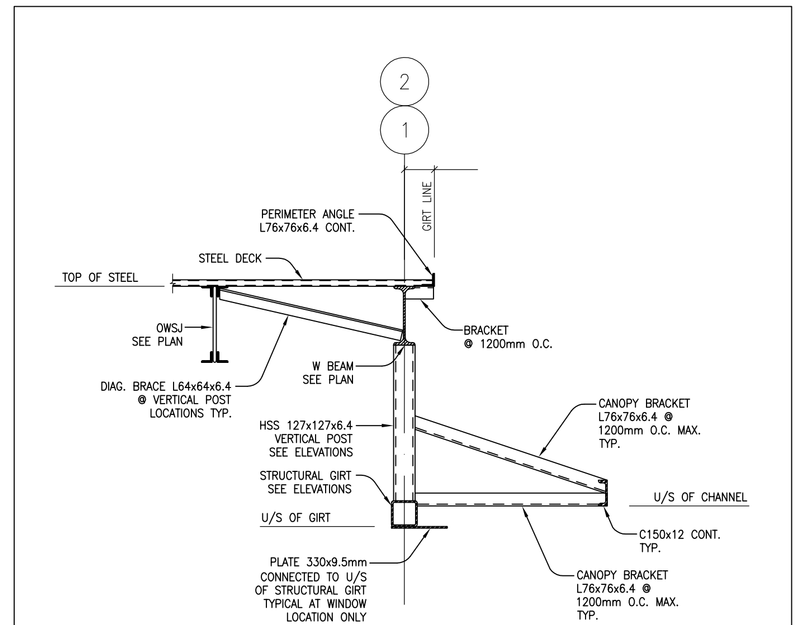THE CONTRACTOR SHALL CHECK AND VERIFY ALL DIMENSIONS AND REPORT ALL ERRORS AND OMISSIONS TO THE ENGINEER. ALL DRAWINGS, SPECIFICATIONS AND RELATED DOCUMENTS ARE THE COPYRIGHT PROPERTY OF DORLAN ENGINEERING CONSULTANTS INC. AND MAY NOT BE REPRODUCED WITHOUT WRITTEN PERMISSION OF DORLAN ENGINEERING CONSULTANTS INC.
DRAWINGS SHALL NOT BE SCALED AND THIS DRAWING SHALL NOT BE USED FOR CONSTRUCTION PURPOSES UNTIL ISSUED FOR CONSTRUCTION AND SEALED BY DORLAN ENGINEERING CONSULTANTS INC.

NEW WAREHOUSE & OFFICE AT:
# 1340 HEINE COURT
BURLINGTON, ONTARIO

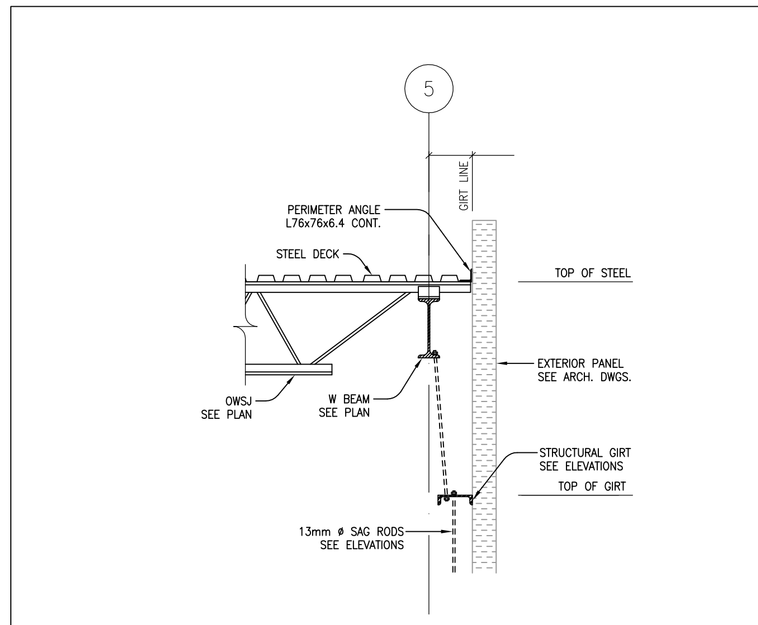DORLAN
ENGINEERING CONSULTANTS INC.
7560 AIRPORT ROAD - UNIT 13
MISSISSAUGA • ONTARIO • CANADA
L4T 4H4
Tel (905)671-4377 Fax (905)671-4381

DRAWING CONTENT:
## STEEL SECTIONS

| | |
|---|---|
| DATE | NOVEMBER, 2015 |
| DRAWN BY | KR |
| CHECKED BY | RM |
| SCALE | 1:25 U/N |
| PROJECT No. | D15068 |
| DRAWING No. | S5.0 |