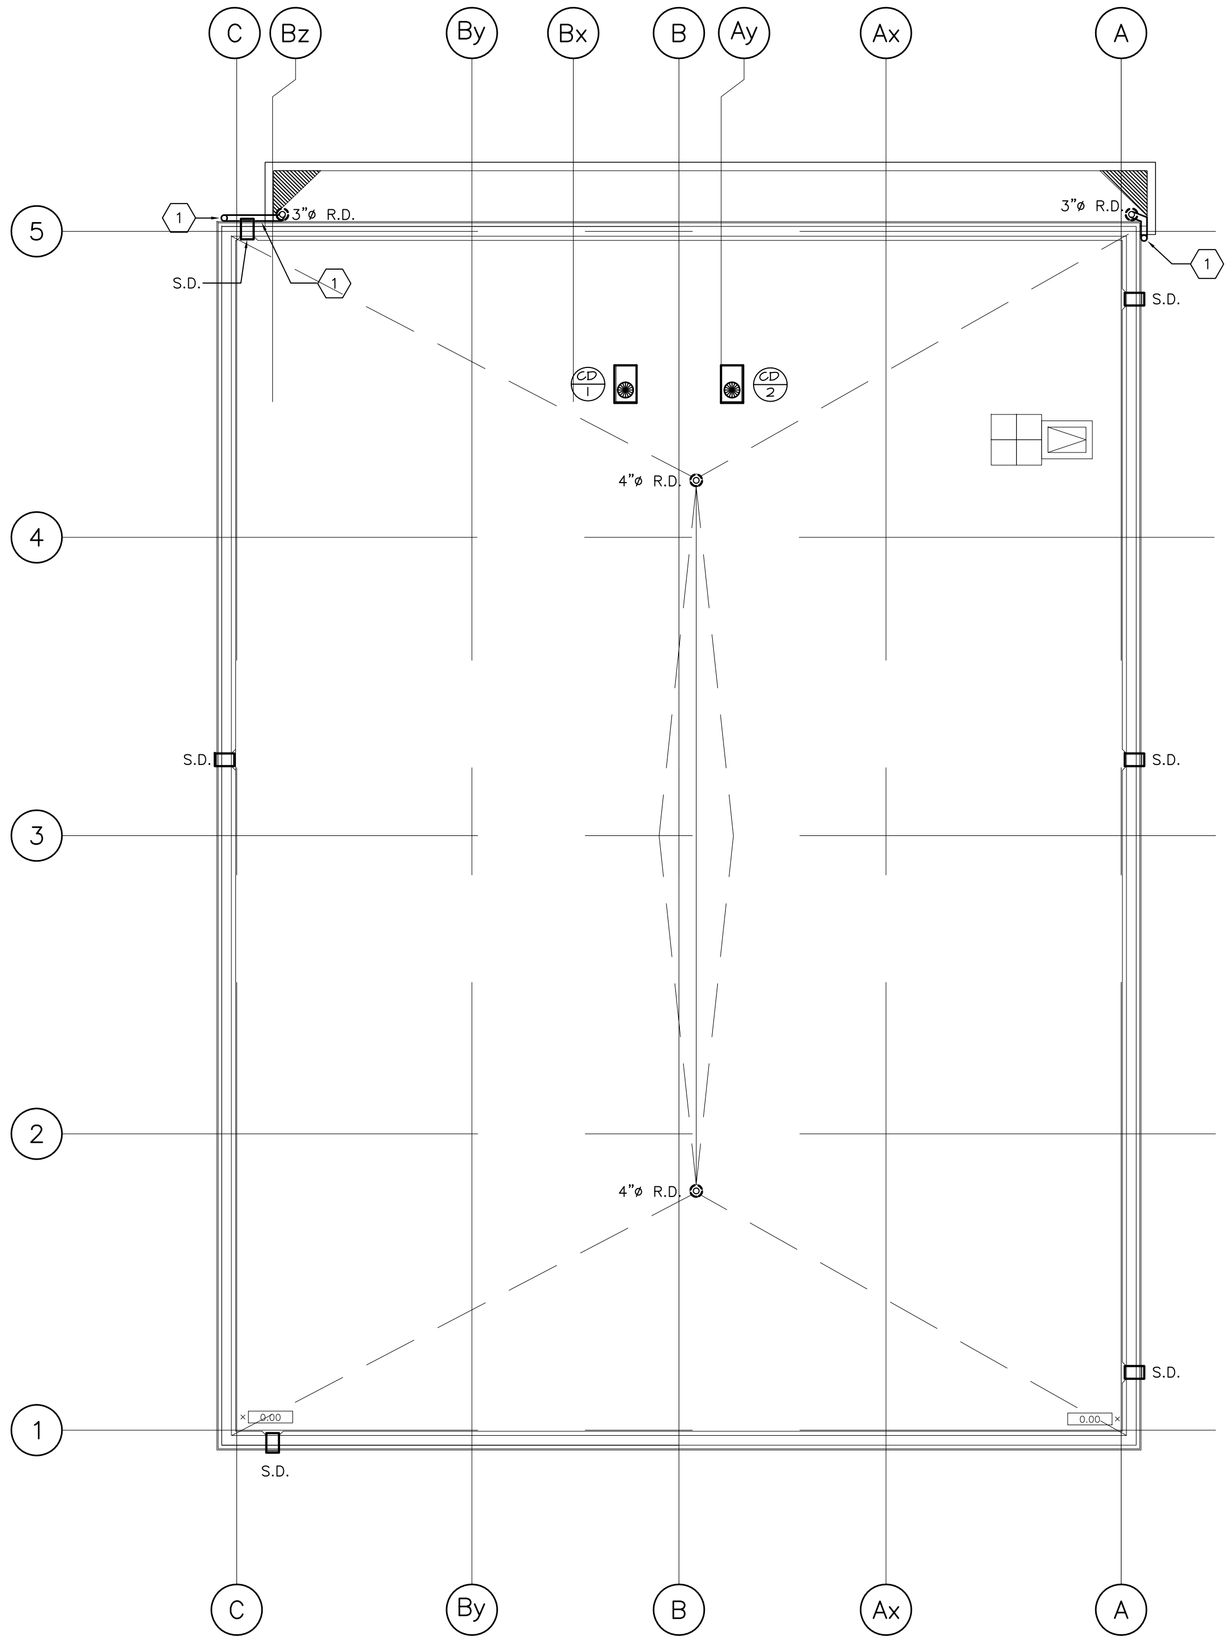

MECHANICAL NOTES:

(1) 75ø RWL DN. AND SPLASH WATER ON GRADE.

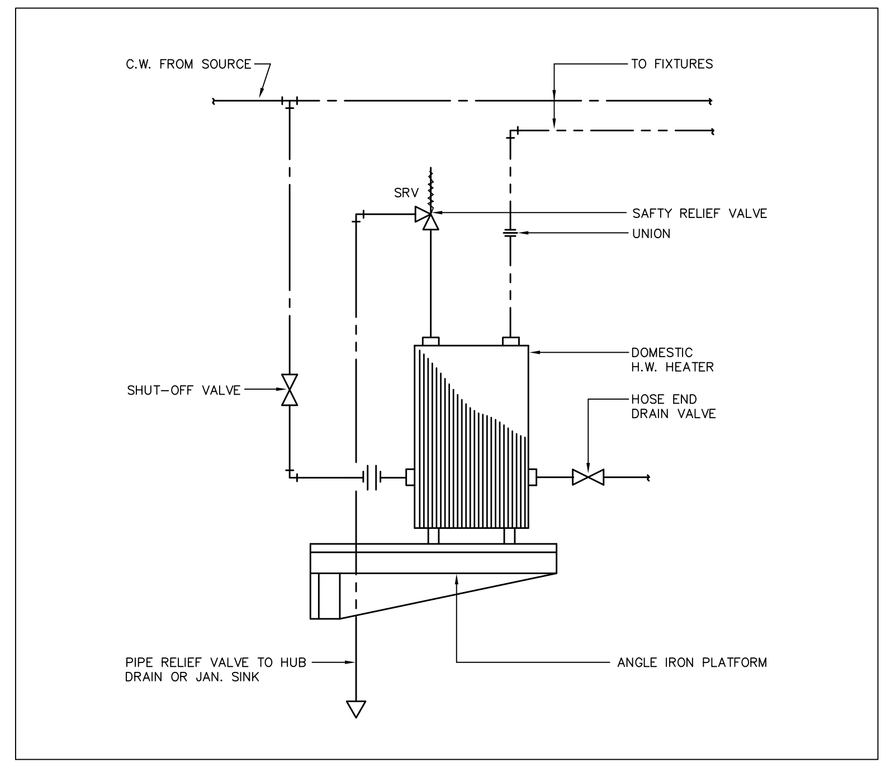

M– DOM. H.W.TANK CEILING MOUNTED

N.T.S.

WATER METER NOTES

1. 40ø MM DOMESTIC WATER METER BY OWNER (INSTALLATION AS PER LOCAL CITY STANDARD)
2. GATE VALVE
3. DRAIN VALVE
4. BY PASS VALVE SEALED BY CITY OF AURORA.
5. COUPLING UNION (TYP.)
6. PRESSURE GAUGE

NOTES:
1. THE DIAMETER OF THE BY-PASS LINE SHALL MATCH THE DIAMETER OF THE INCOMING LINE.
2. ALL MATERIAL SHALL BE SUPPLIED BY THE CONTRACTOR, EXCEPT WATER METERS. ALL WATER METERS TO BE SUPPLIED BY THE CITY OF AURORA.
3. GATE OR BALL VALVES ARE ACCEPTABLE AND AT NO TIME ARE TO BE SUBSTITUTED WITH BUTTERFLY VALVES. FULL PIPE FLOW IS NECESSARY FOR PROPER METER REGISTRATION.
4. ASBESTOS NOT TO BE USED FOR INSULATION.
5. VALVE TO BE INSPECTED AND SEALED BY THE CITY OF AURORA
6. STRAINER MAY BE REQUIRED AT CITY OF AURORA DISCRETION
7. ALL DIMENSIONS ARE IN MILLIMETER UNLESS OTHERWISE NOTED.

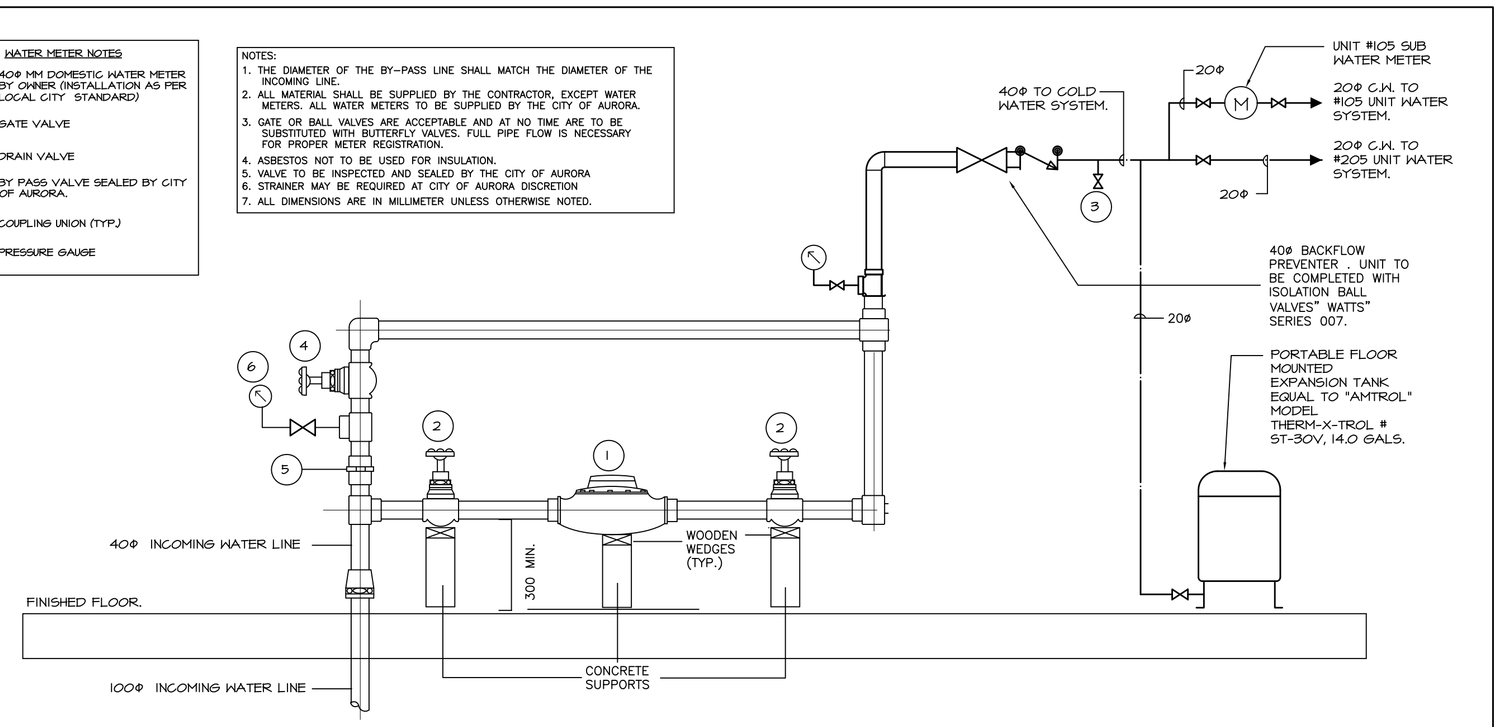

DOMESTIC WATER METER SCHEMATIC

N.T.S.

DATE	NO.	DESCRIPTION	BY
AUG. 04/015	1	ISSUED FOR PERMIT	JK

MARK VOID ALL PRINTS DATED PREVIOUS TO FINAL DATE ABOVE

REVISIONS

CONTRACTOR MUST CHECK AND VERIFY ALL DIMENSIONS AND CONDITIONS ON THE JOB AND REPORT DISCREPANCIES TO THE ENGINEERS BEFORE PROCEEDING WITH WORK

THIS DRAWING IS THE PROPERTY OF THE ENGINEERS AND MUST BE RETURNED ON COMPLETION OF THE WORK

DRAWINGS ARE NOT TO BE SCALED

CONSULTING ENGINEERS

REGISTERED PROFESSIONAL ENGINEER J. D. HUBBERT PROVINCE OF ONTARIO

J. D. Hubbert
& Associates
200 EVANS AVENUE, UNIT No. 11
ETOBICOKE, ONTARIO M8Z 1J7, CANADA
TEL: (416) 251-3440 FAX: (416) 251-9168
E. MAIL: jdheng@on.aibn.com

DRAWING TITLE

ROOF PLAN MECHANICAL

PROJECT TITLE

JOCHRI INVESTMENT LTD.

200 INDUSTRIAL PARKWAY SOUTH
AURORA. ONTARIO

DRAWN BY	CHECKED BY	SCALE
JK	JDH	1:100
DATE	PROJECT NUMBER	DRAWING NUMBER
JULY 2015	5-4670	M-2 insert