The contractor shall check all dimensions and other data from the job and report any discrepancies to the architects before proceeding. Do not scale drawing.

1	ISSUED FOR BUILDING PERMIT	2015-08-05
2	ISSUED FOR CONSTRUCTION	2016-03-02

NO.	REVISIONS	DATE
1	SI #01	2016-07-20

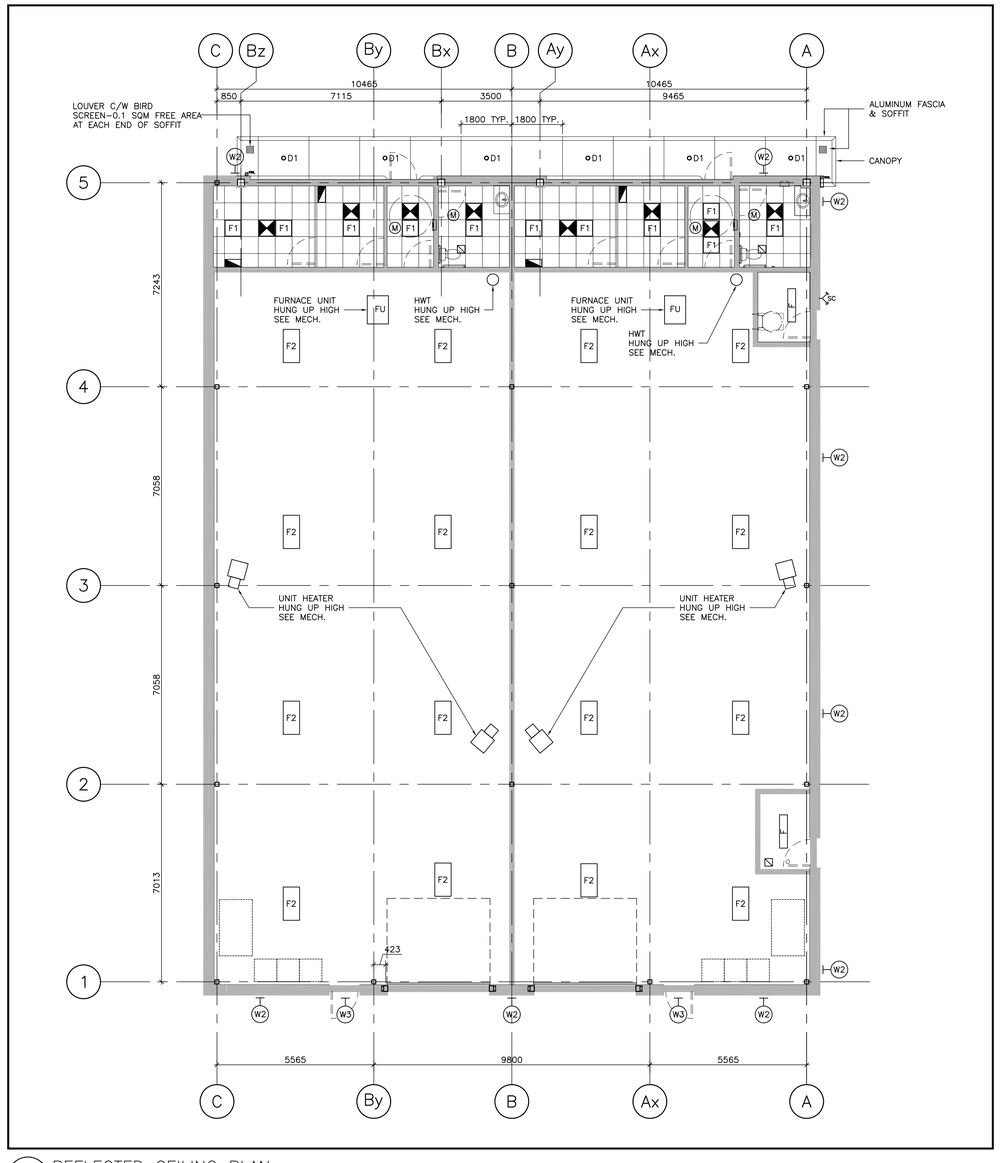

1 REFLECTED CEILING PLAN
1:100

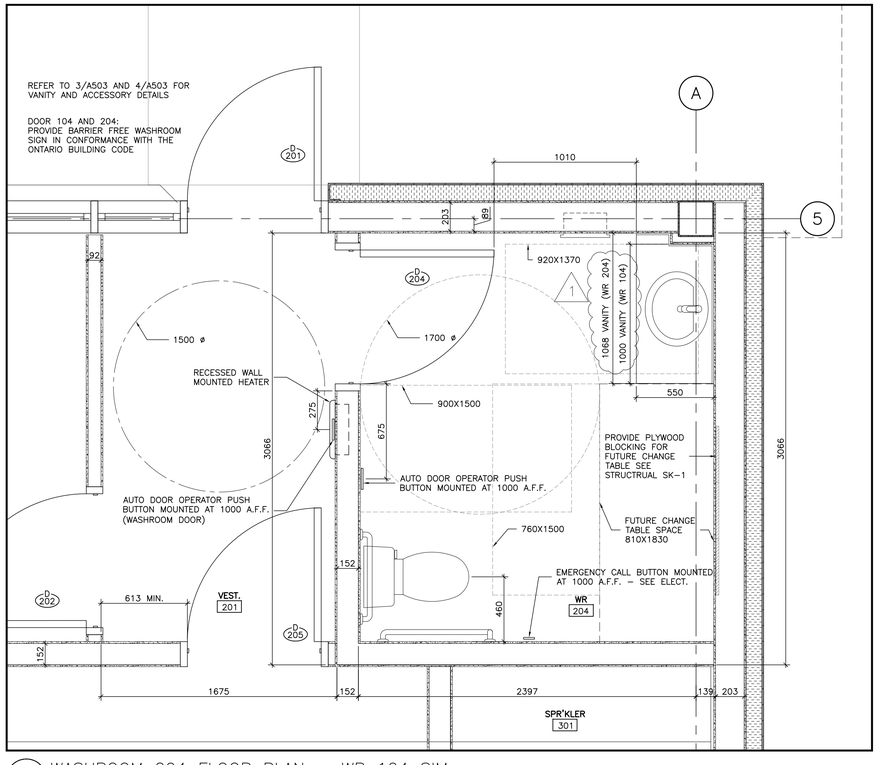

2 WASHROOM 204 FLOOR PLAN – WR 104 SIM.
1:20

LEGEND:

F	LIGHT FIXTURE, SEE ELECTRICAL
F1	LIGHT FIXTURE, SEE ELECTRICAL
F2	LIGHT FIXTURE, SEE ELECTRICAL
W2	WALL MOUNTED LIGHT FIXTURE, SEE ELECTRICAL
W3	WALL MOUNTED LIGHT FIXTURE, SEE ELECTRICAL
D1	RECESSED LIGHT FIXTURE, SEE ELECTRICAL
M	MOTION SENSOR

NOTES:

1. REFER TO MECHANICAL DRAWINGS FOR ALL MECHANICAL ITEMS.
2. REFER TO ELECTRICAL DRAWINGS FOR ALL ELECTRICAL ITEMS.
3. DO ALL WORK IN ACCORDANCE WITH ESA AND APPLICABLE CODES.

Owner
JOCHRI INVESTMENTS LIMITED

Drawing Title
REFLECTED CEILING PLAN

Project Title
NEW WAREHOUSE

190 INDUSTRIAL PARKWAY SOUTH AURORA

ONTARIO ASSOCIATION OF ARCHITECTS
DONALD J. CAUNTER
LICENCE 3155

N

Donald J. Caunter
Architect Limited
40 St. Clair Ave. East, Suite 302, Toronto, ON M4T 1M9 (416) 922-2040

Approved	Checked	Drawn By
DC	DC	WT
Scale 1:100	Date 2014-09-10	File No. 116902
Drawing Number A-104		Revision Number R1

Computer File Number: 116902 A102

Copyright 2014