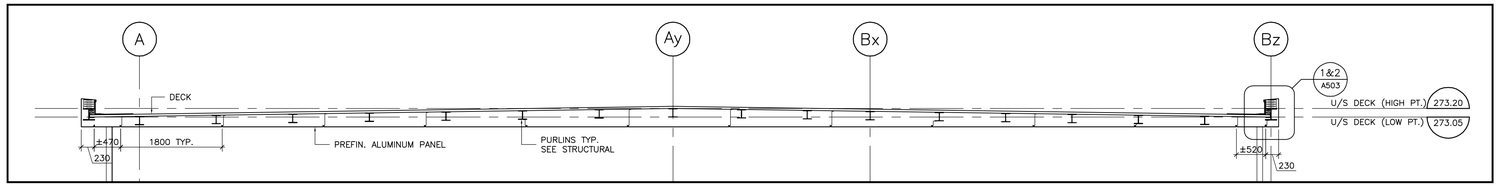

4 SECTION THROUGH CANOPY
1:50

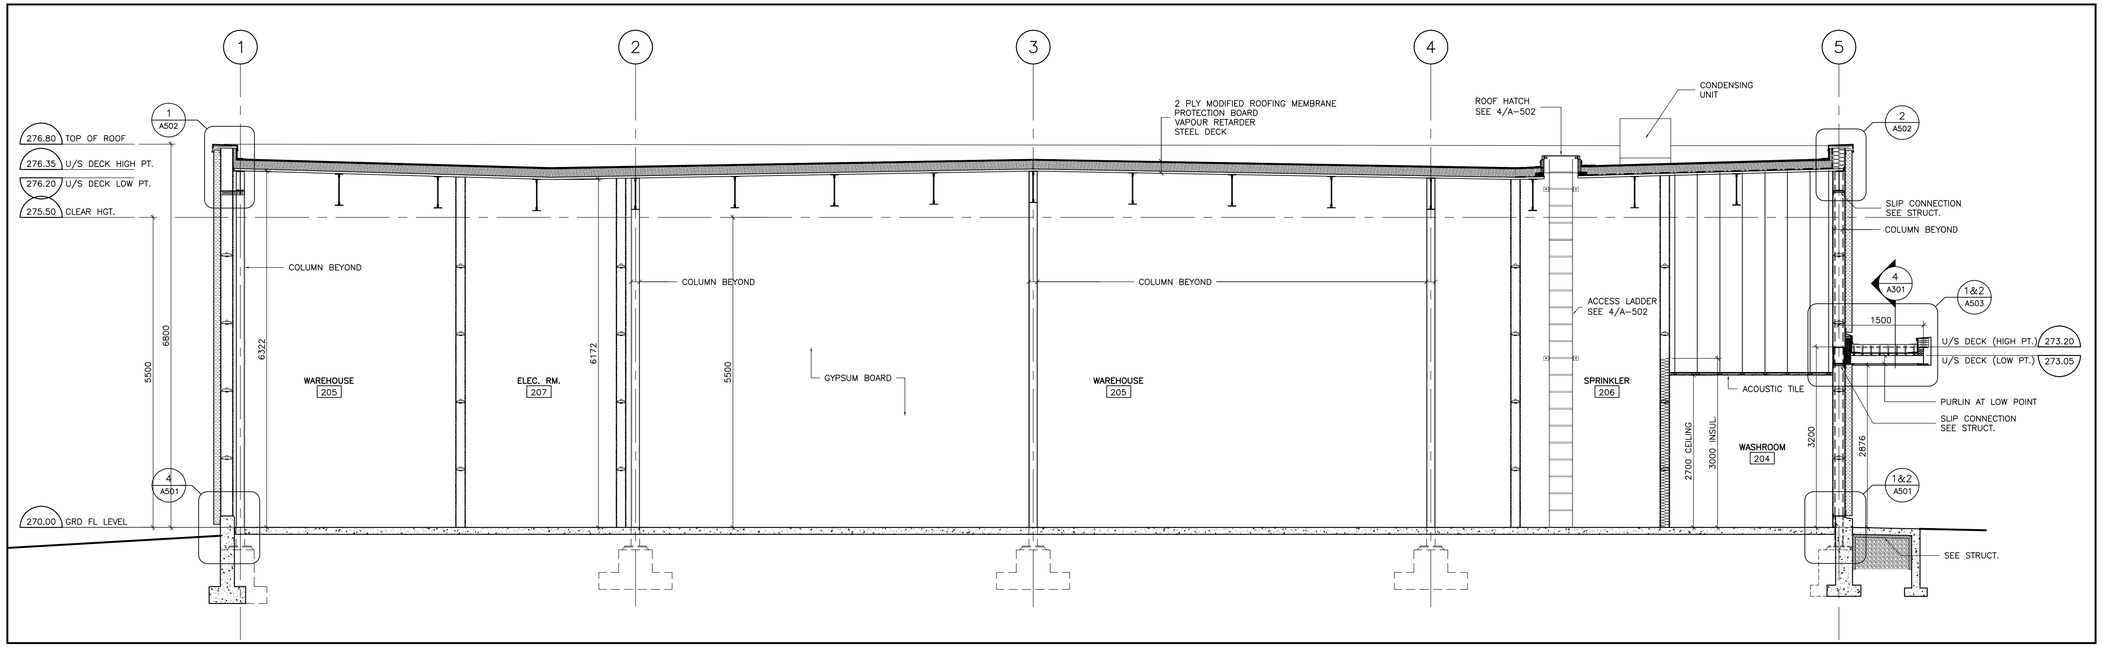

3 LONGITUDINAL SECTION
1:50

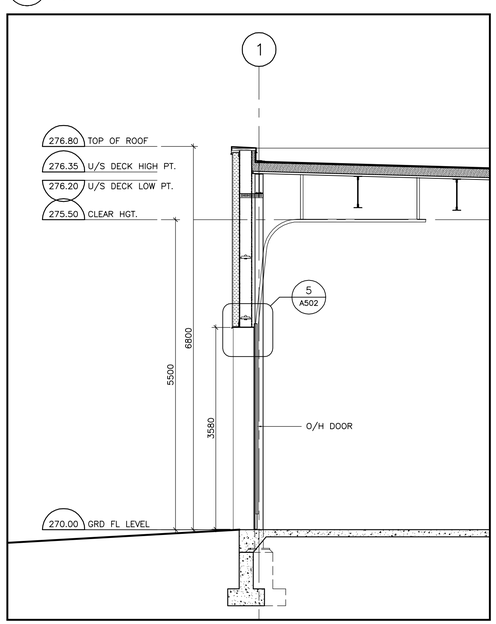

2 SECTION THROUGH O/H DOOR
1:50

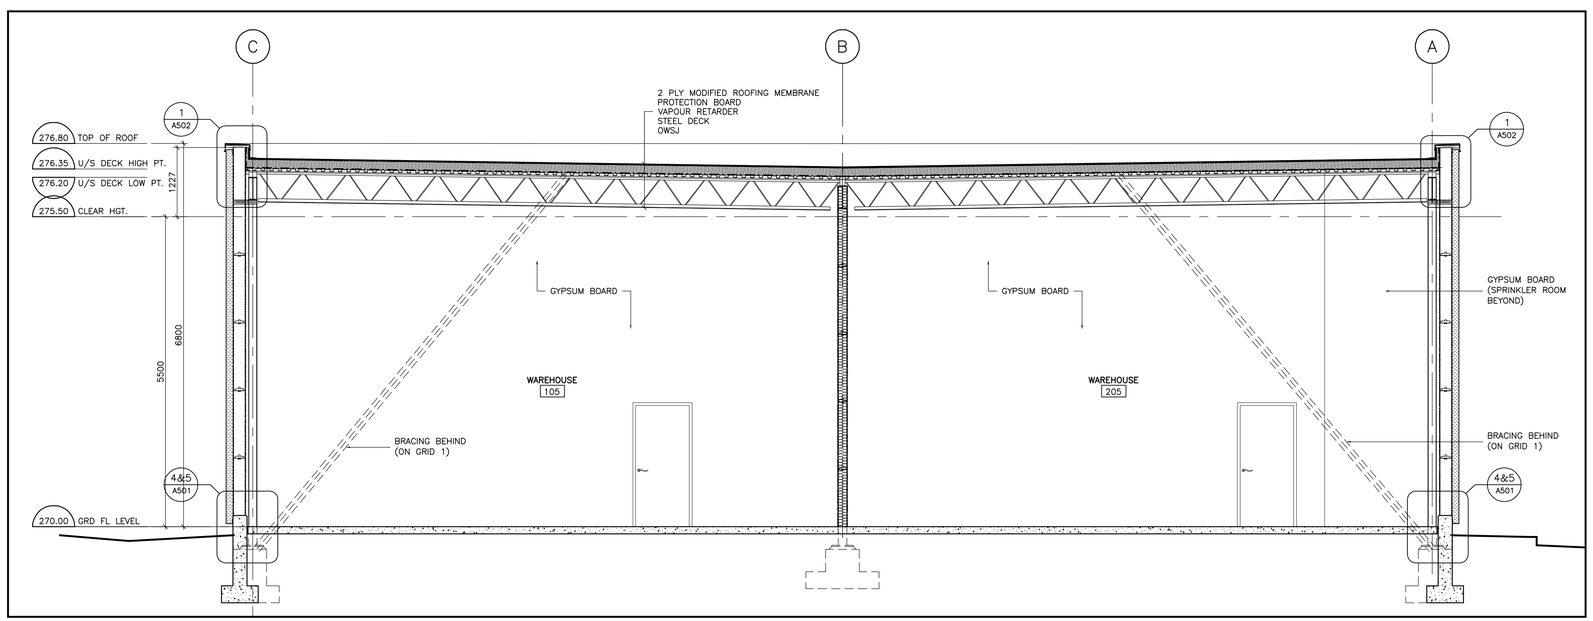

1 CROSS SECTION
1:50

The contractor shall check all dimensions and other data from the job and report any discrepancies to the architects before proceeding. Do not scale drawing.

NO.	REVISIONS	DATE
1	ISSUED FOR PRELIMINARY REVIEW	2014-09-10
2	ISSUED FOR SPA -1	2015-02-26
3	RE-ISSUED FOR SPA - 2	2015-05-22
4	ISSUED FOR BUILDING PERMIT	2015-08-05
5	ISSUED FOR CONSTRUCTION	2016-03-02

Owner
JOCHRI INVESTMENTS LIMITED

Drawing Title
SECTIONS

Project Title
NEW WAREHOUSE

190 INDUSTRIAL PARKWAY SOUTH AURORA

ONTARIO ASSOCIATION OF ARCHITECTS
DONALD J. CAUNTER
LICENCE
3155

Donald J. Caunter
Architect Limited
40 St. Clair Ave. East, Suite 302, Toronto, ON M4T 1M9 (416) 922-2040

Approved	Checked	Drawn By
DC	DC	WT
Scale: AS NOTED	Date: 2014-09-10	File No.: 116902

Drawing Number: A-301
Revision Number:

Computer File Number: 116902-A-201-ELSC

Copyright 2014