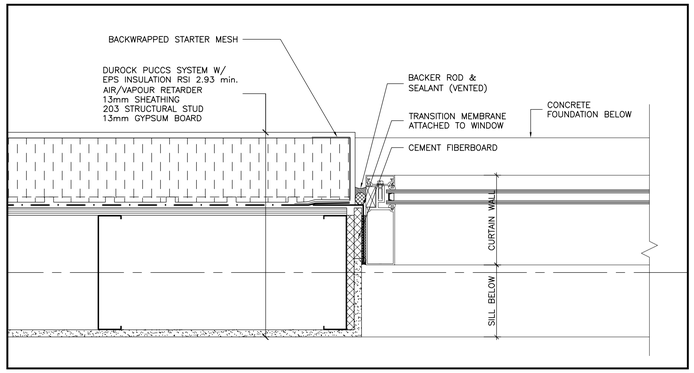

7 PLAN DETAIL – CURTAIN WALL/STUCCO
1:5

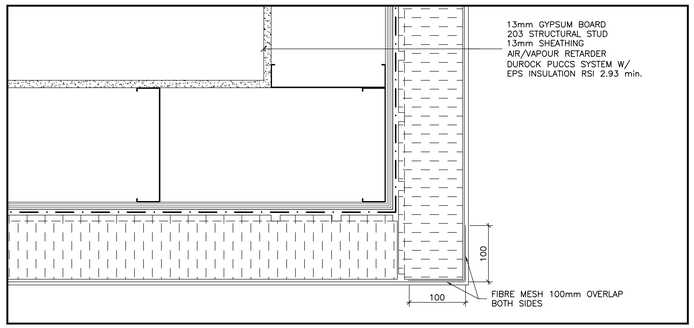

6 PLAN DETAIL – STUCCO CORNER
1:5

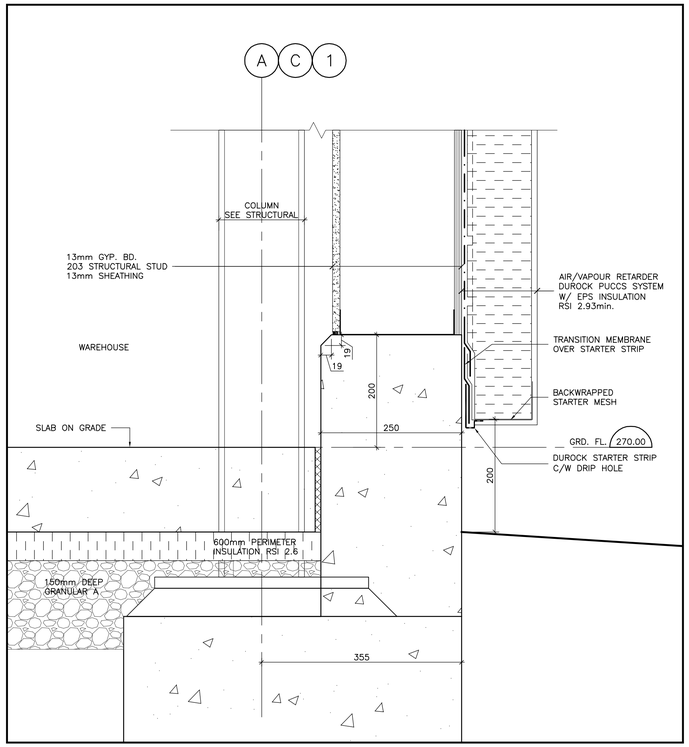

5 DETAIL–COLUMN FOUNDATION AT WAREHOUSE
1:5

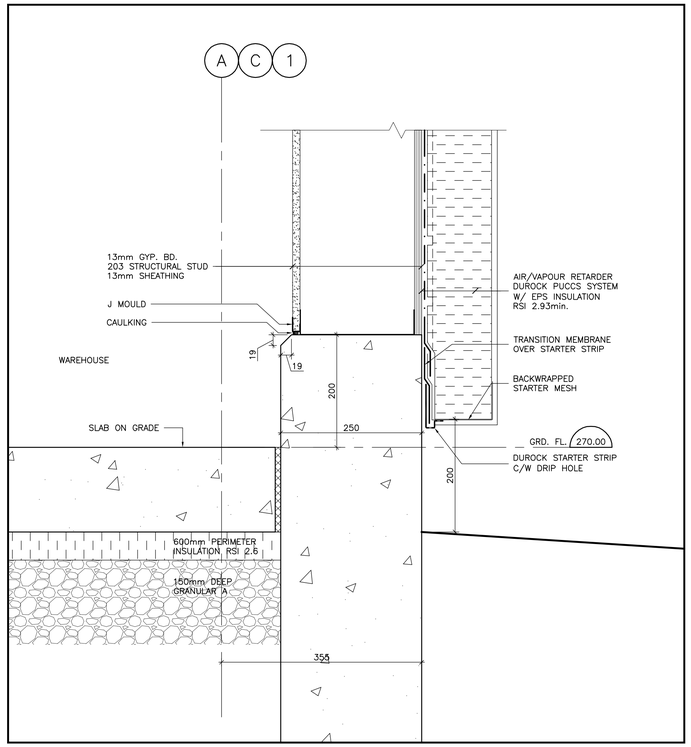

4 DETAIL–FOUNDATION AT WAREHOUSE
1:5

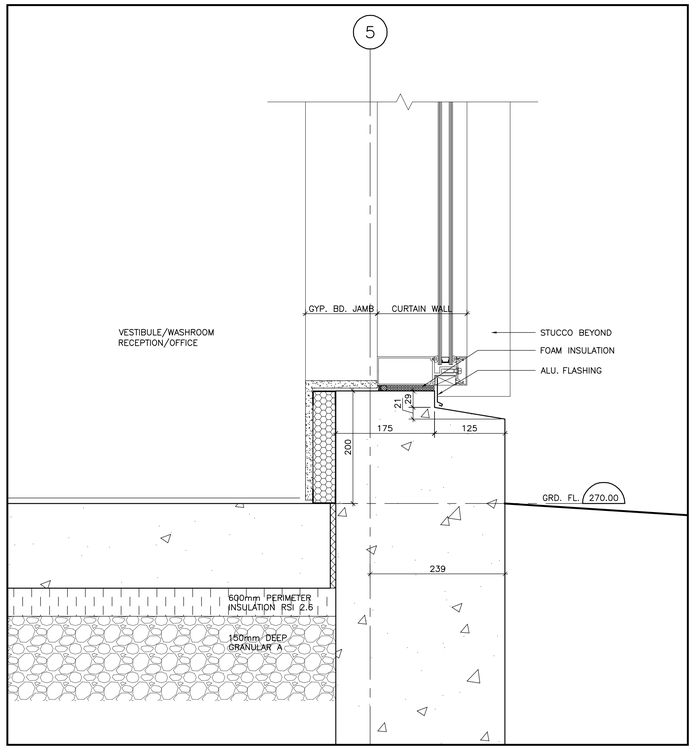

3 DETAIL–CURTAIN WALL ON GRID 5
1:5

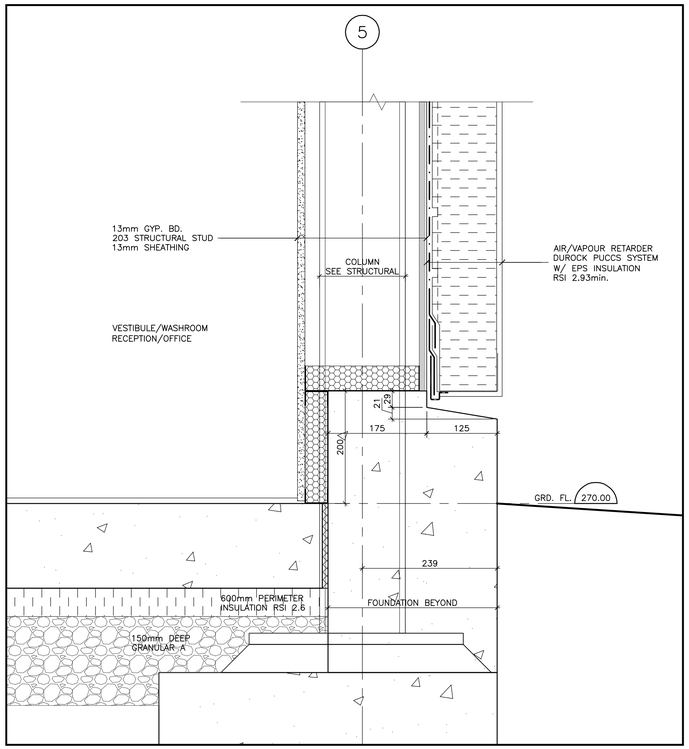

2 DETAIL–COLUMN FOUNDATION ON GRID 5
1:5

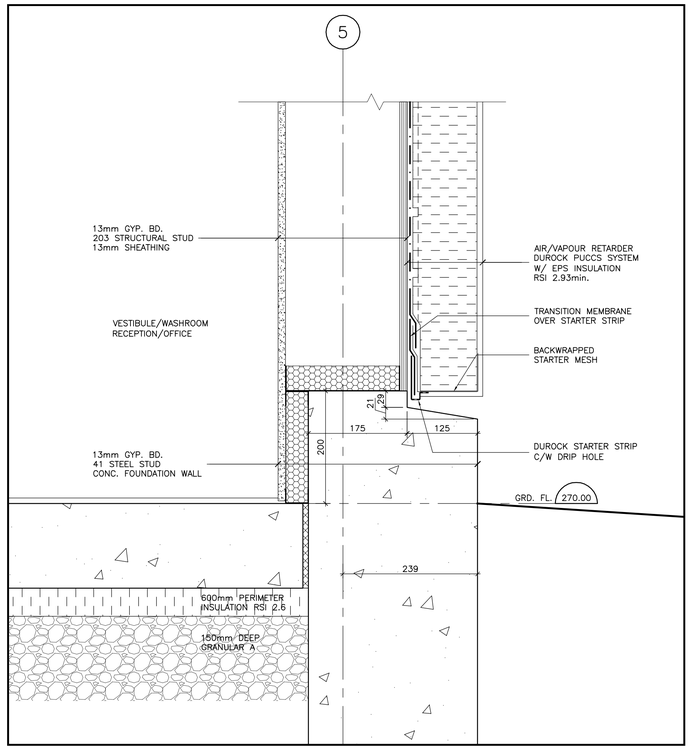

1 DETAIL–FOUNDATION ON GRID 5
1:5

The contractor shall check all dimensions and other data from the job and report any discrepancies to the architects before proceeding. Do not scale drawing.

1	ISSUED FOR BUILDING PERMIT	2015-08-05

NO.	REVISIONS	DATE

Owner
JOCHRI INVESTMENTS LIMITED

Drawing Title
DETAILS

Project Title
NEW WAREHOUSE

200 INDUSTRIAL PARKWAY SOUTH AURORA

ONTARIO ASSOCIATION OF ARCHITECTS
DONALD J. CAUNTER
LICENCE
3155

Donald J. Caunter
Architect Limited
40 St. Clair Ave. East, Suite 302, Toronto, ON M4T 1M9 (416) 922-2040

Approved	Checked	Drawn By
DC	DC	WT
Scale: AS NOTED	Date: 2014-09-10	File No.: 116902

Drawing Number: A-501
Revision Number:

Computer File Number: 116902-A-501-DT

Copyright 2014